PHASING PLAN

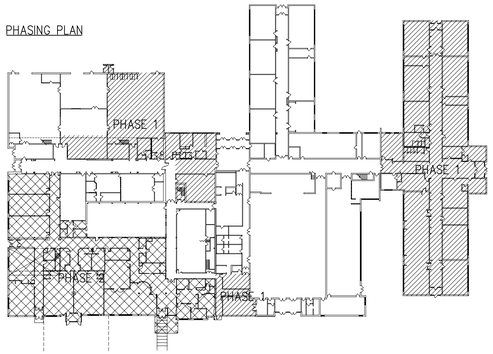

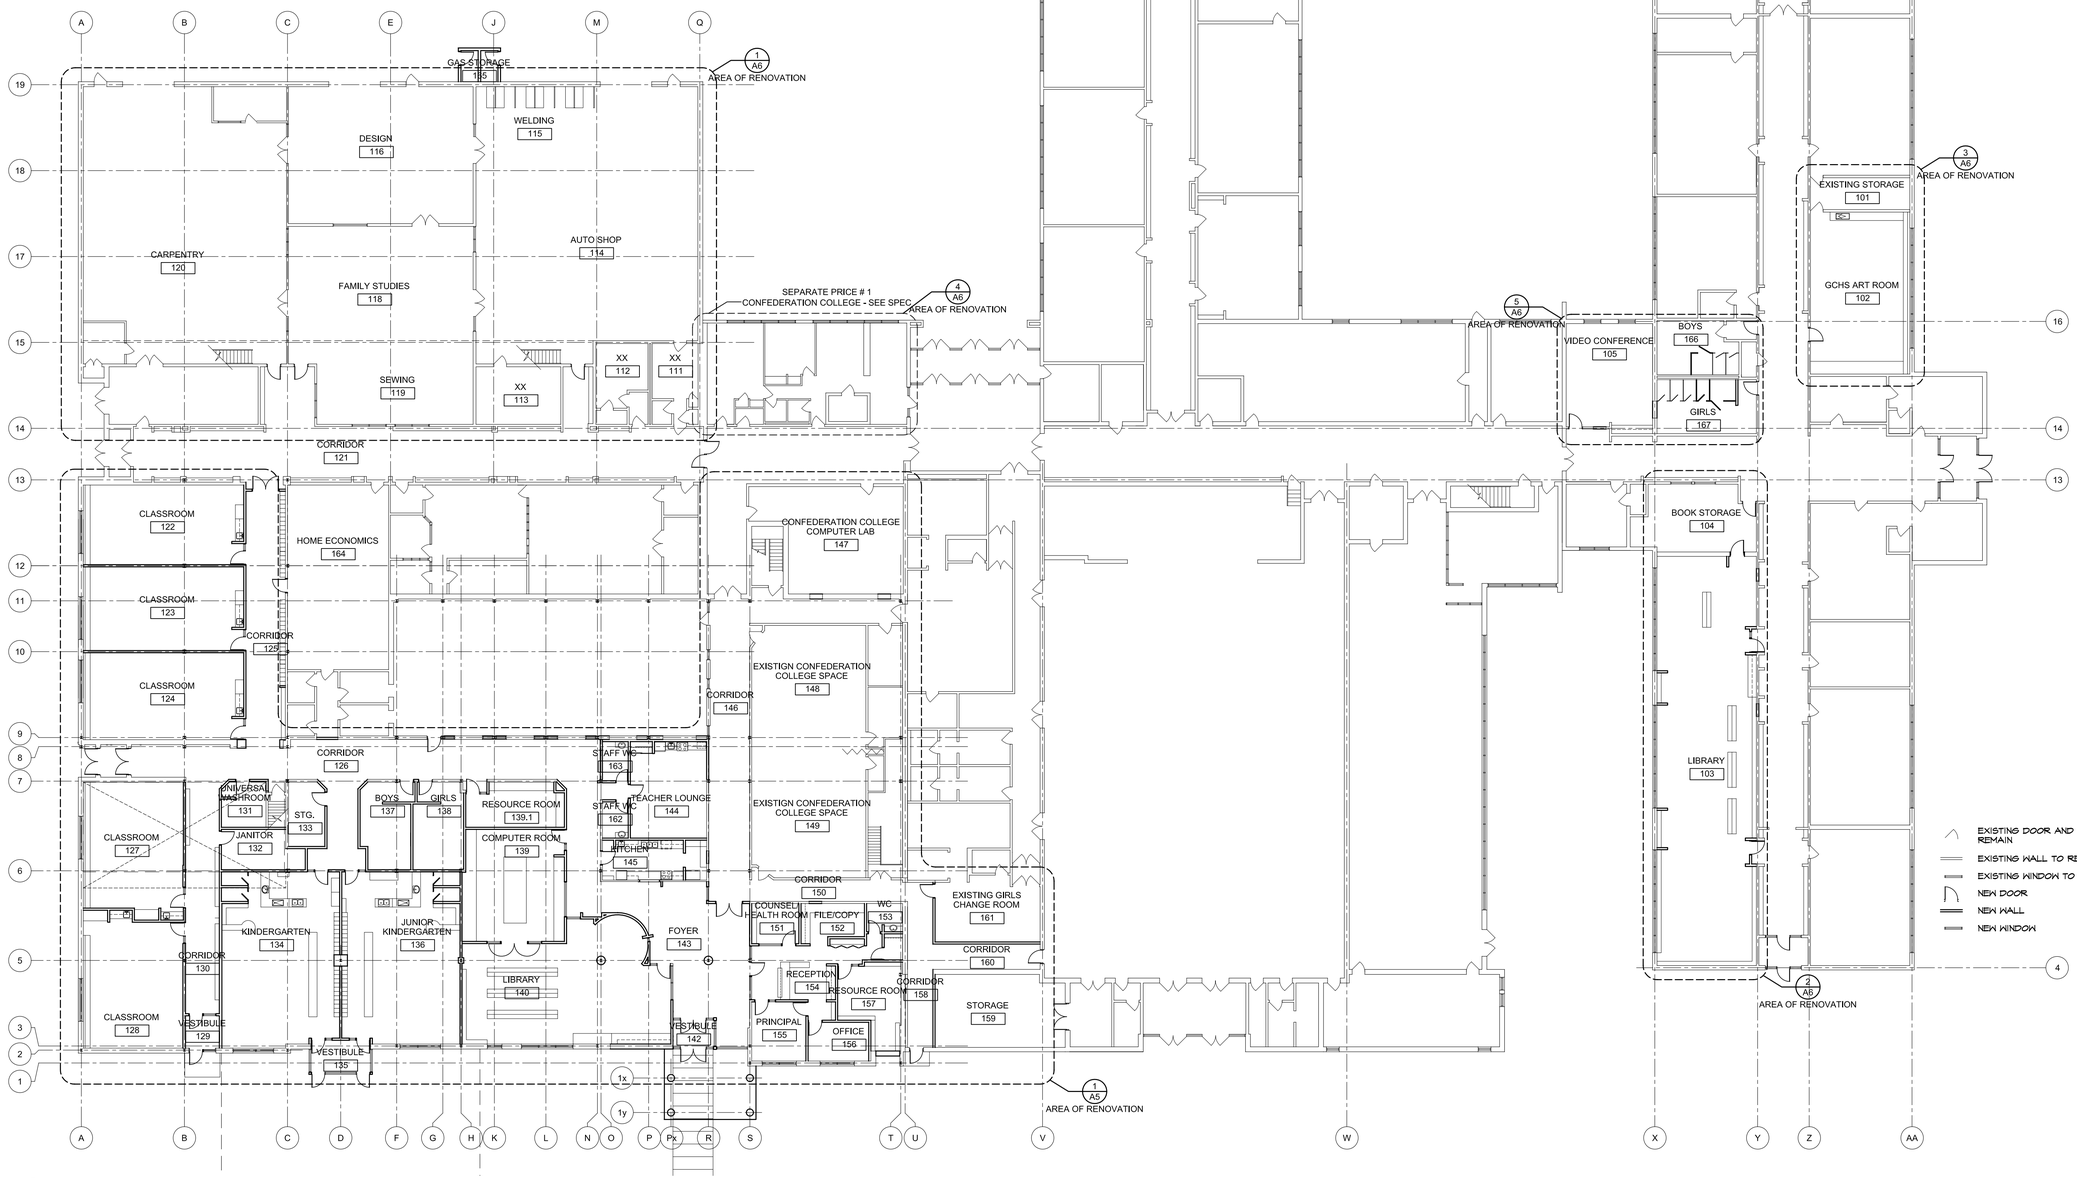

1 A4 REVISED FLOOR PLAN
SCALE 1:200

revision

date

EVANS BERTRAND HILL WHEELER ARCHITECTURE INC.

project
Alterations to GCHS for the new
B.A. Parker Public School
GERALDTON, ONTARIO

title
FLOOR PLAN

drawn by: AB	checked by: IH
scale: 1:200	project no: 0814

date plotted:

date revised: MARCH 19, 2010

dwg no: A4